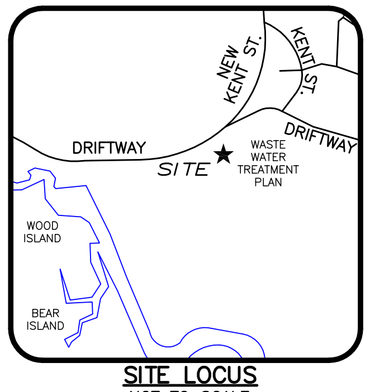

SITE LOCUS
NOT TO SCALE

DIG SAFE
MA – RI – ME – NH – VT
CALL
TOLL FREE
1-888-344-7233
UTILITIES UNDERGROUND PLANT DAMAGE PREVENTION SYSTEM

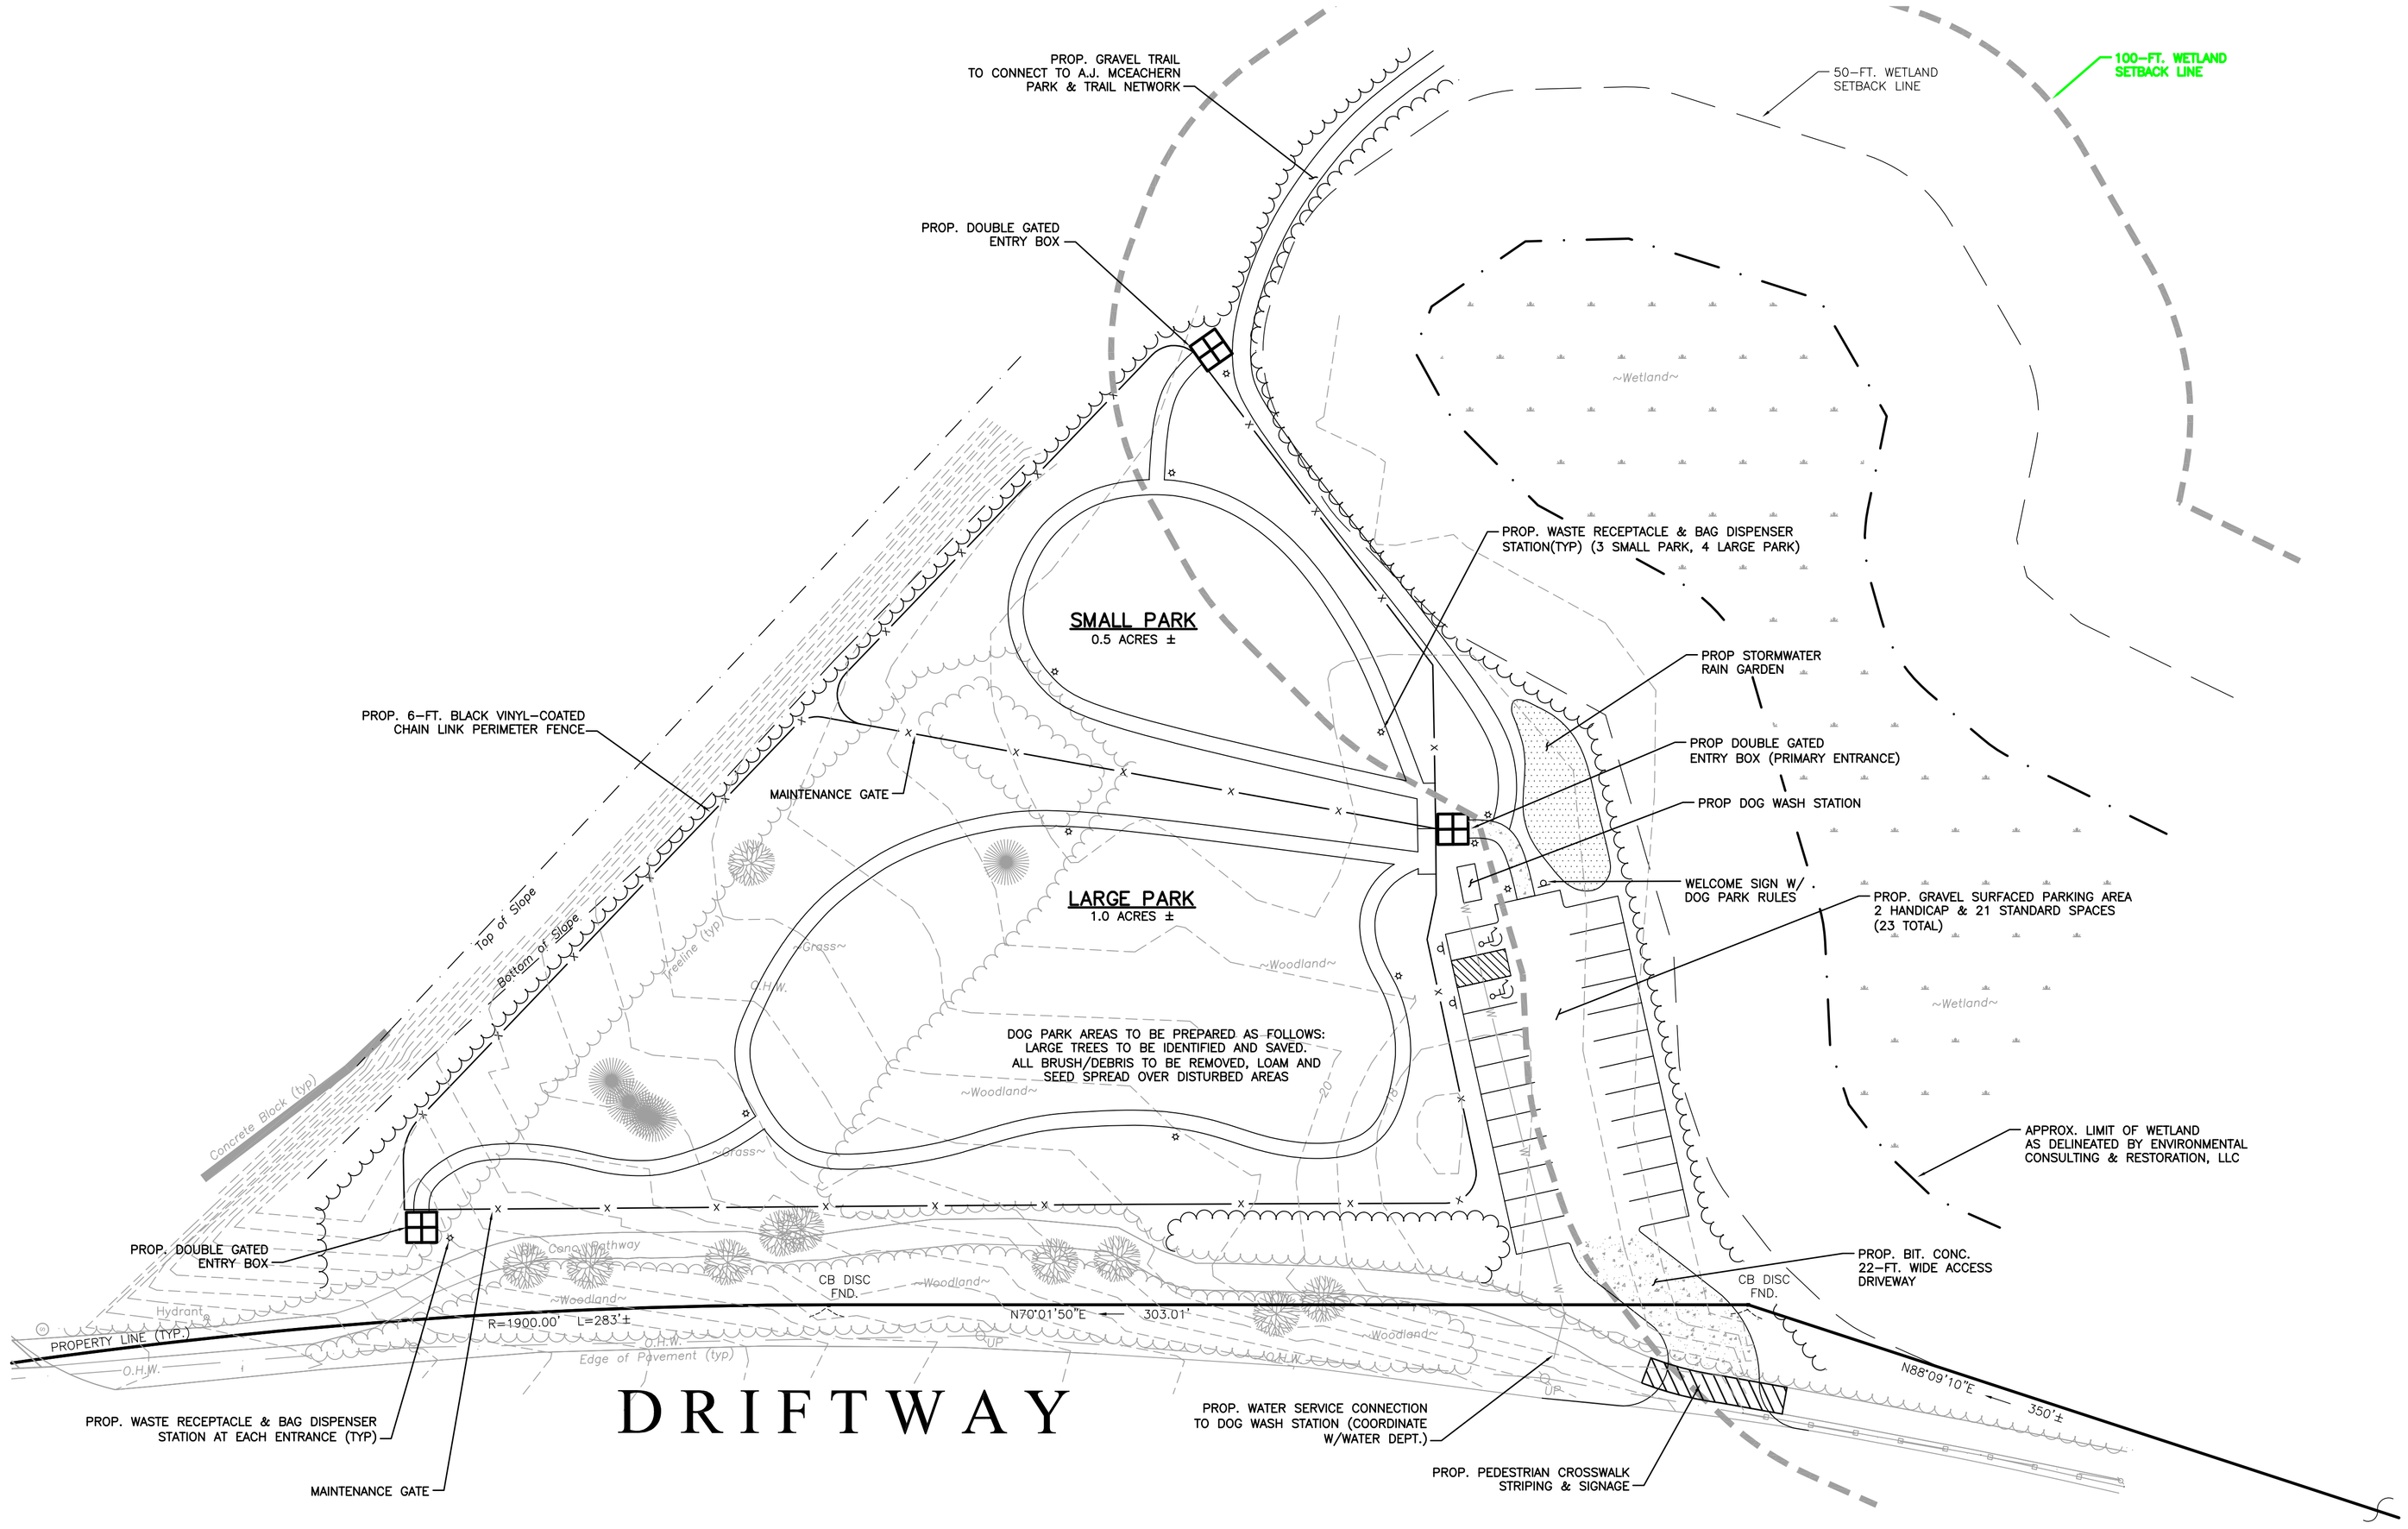

GRAPHIC SCALE

30' 0 15' 30'

SCALE: 1" = 30'

SITE NOTES

1. WETLAND RESOURCES AREA AS SHOWN WERE DELINEATED BY BRAD HOLMES, P.W.S. OF ENVIRONMENTAL CONSULTING & RESTORATION, LLC AND ARE SHOWN GRAPHICALLY ONLY.
2. ALL PROPOSED WORK LIES IN FEMA FLOOD ZONE "X" AS SHOWN ON FEMA COMMUNITY PANEL 25023C 0136J DATED JULY 17, 2012. ZONE X IS NOT A SPECIAL FLOOD HAZARD ZONE.
3. THE PROPERTY IS LOCATED WITHIN A COMMERCIAL ZONING DISTRICT.
4. THE PROPERTY IS WITHIN A TOWN OF SCITUATE WATER RESOURCE PROTECTION DISTRICT.
5. THE PROPERTY IS NOT WITHIN A TOWN OF SCITUATE FLOOD PLAIN AND WATER SHED PROTECTION DISTRICT.
6. TOPOGRAPHY SHOWN IS APPROXIMATE ONLY.

PREPARED BY:
MORSE
ENGINEERING CO., INC.
19 UNION STREET
P.O. BOX 92
SCITUATE, MA 02066
(781) 545-0895
42.12N
70.44W

PROJECT:	SCHEMATIC SITE PLAN THE DRIFTWAY (ASSESSOR'S PARCELS: 59-1-2A & 59-1-2A1 SCITUATE, MASSACHUSETTS
DRAWN FOR:	FRIENDS OF SCITUATE DOG PARK
PLAN TITLE:	SCHEMATIC SITE PLAN

DRAWN:	GJM
JOB NO:	16-372
DATE:	8/18/16
REV:	9/16/16
SHEET:	1