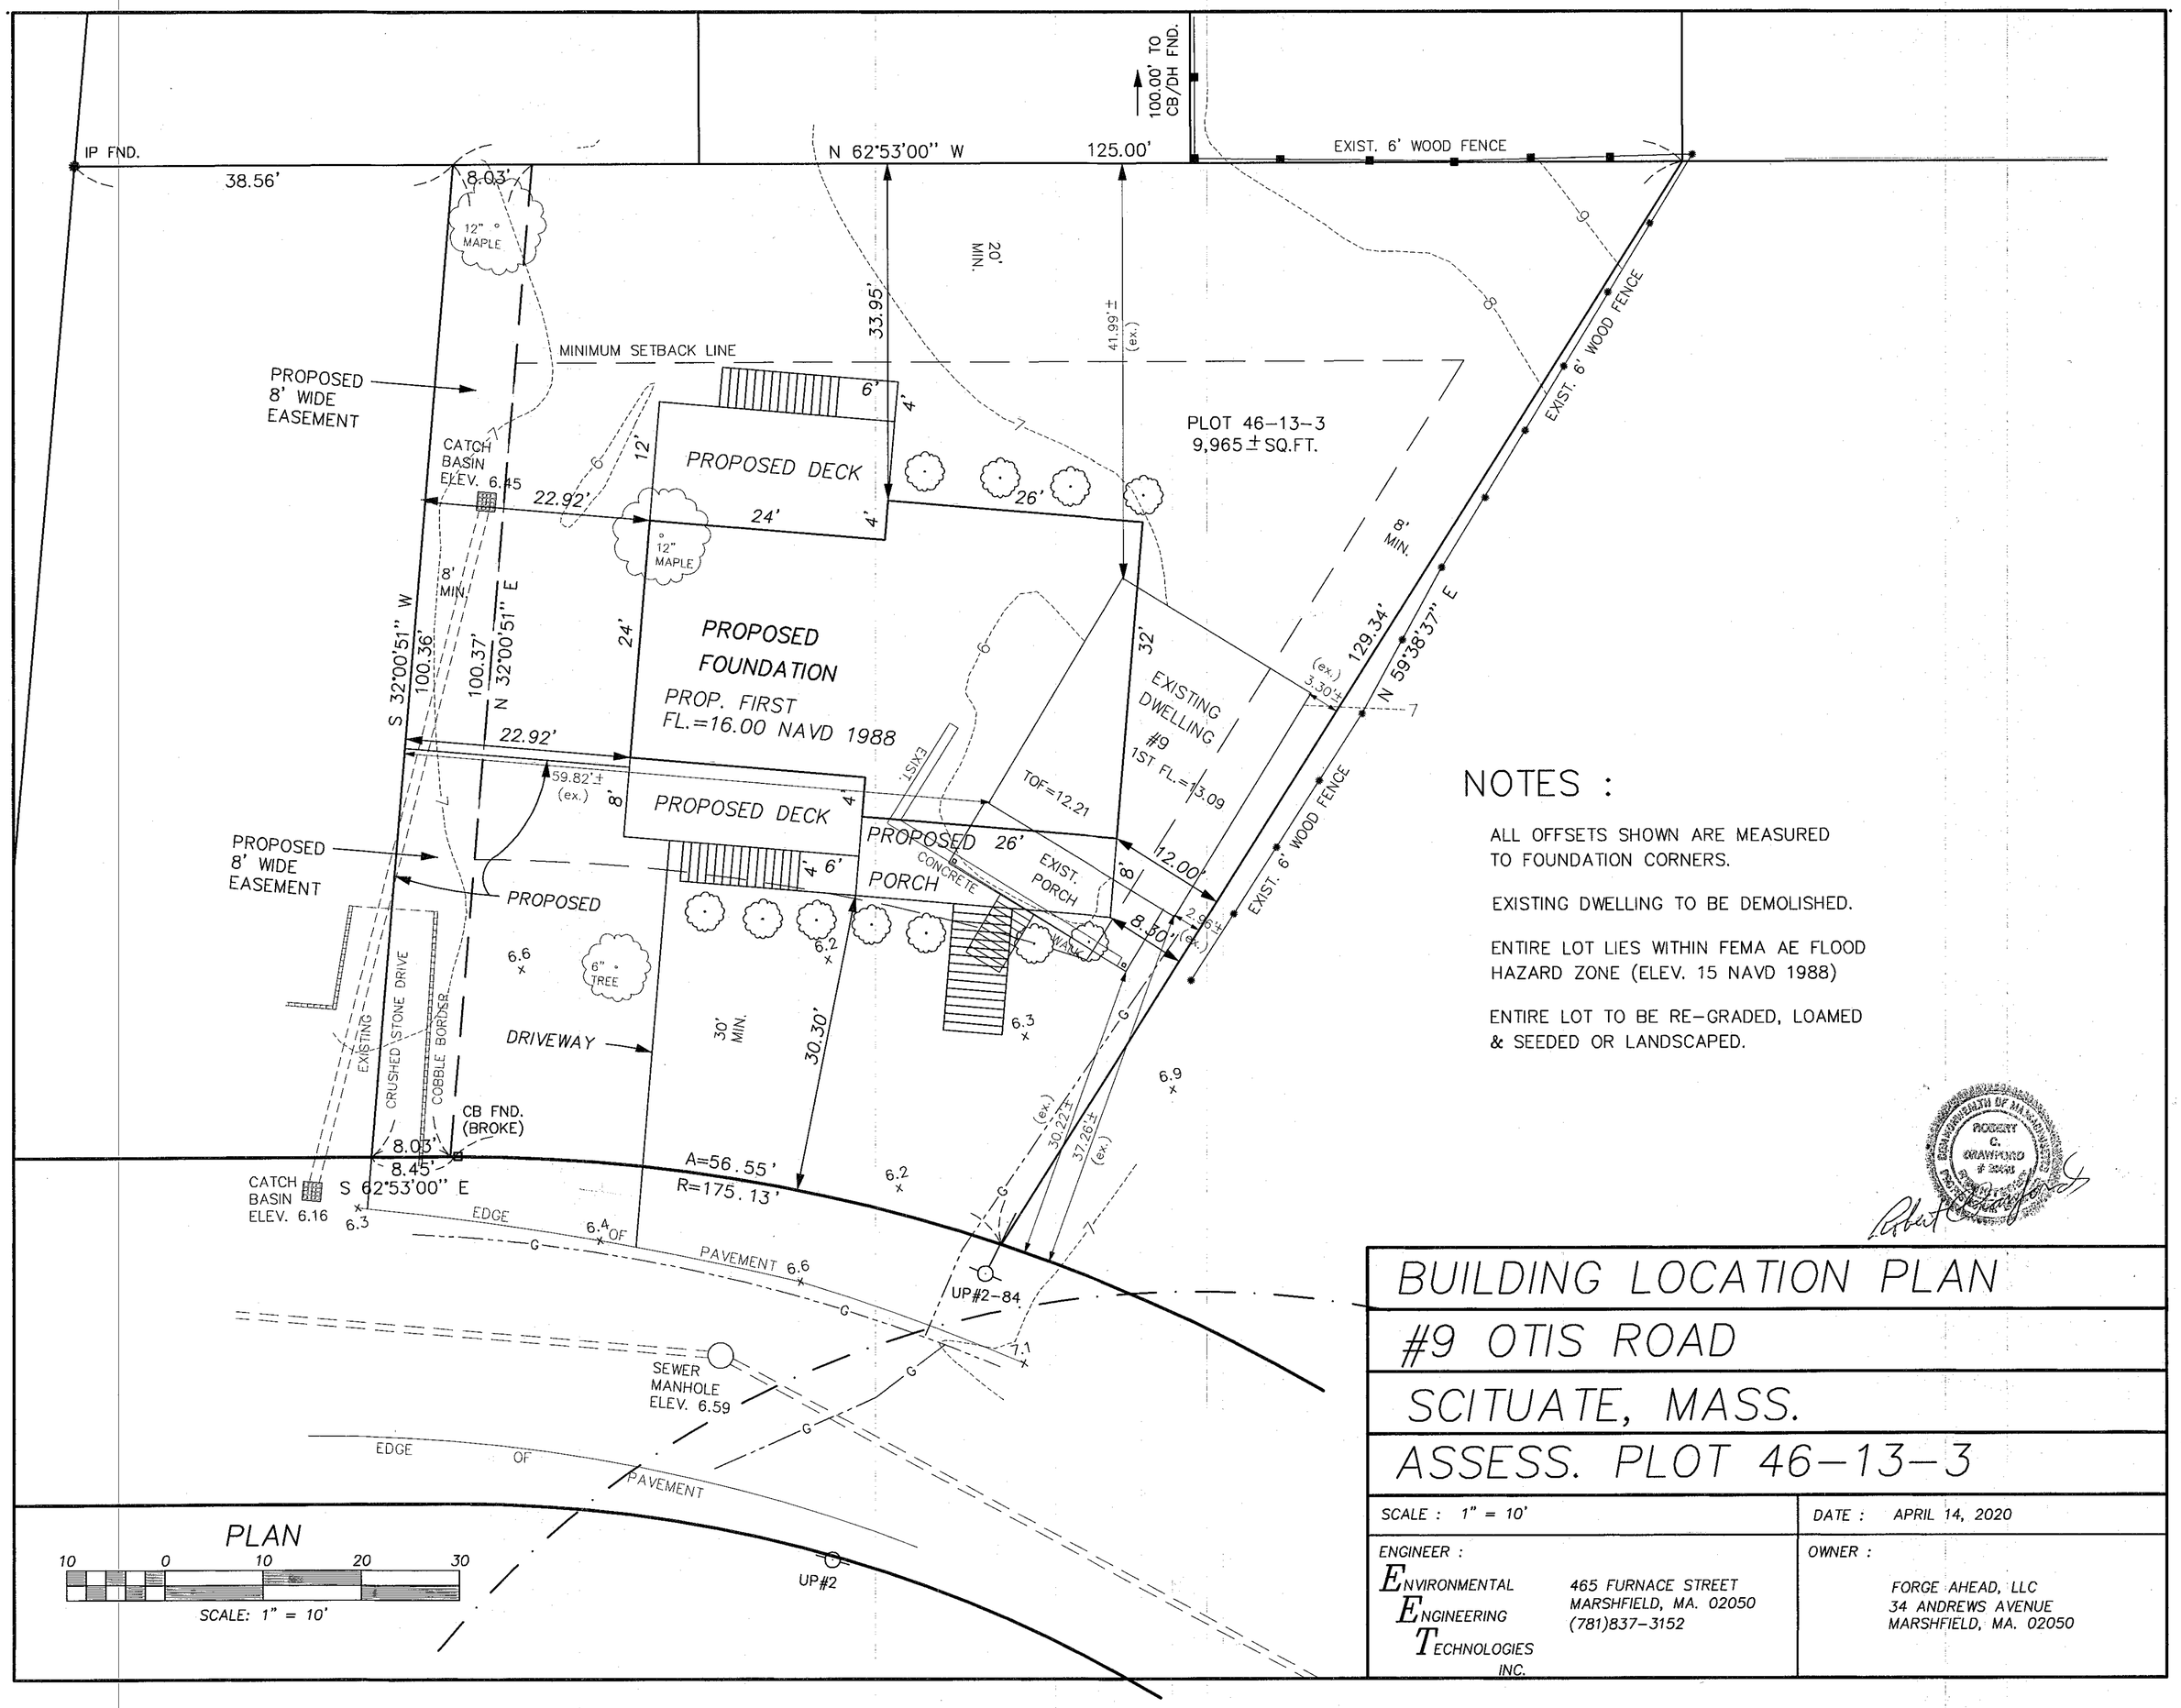

NOTES :

ALL OFFSETS SHOWN ARE MEASURED TO FOUNDATION CORNERS.

EXISTING DWELLING TO BE DEMOLISHED.

ENTIRE LOT LIES WITHIN FEMA AE FLOOD HAZARD ZONE (ELEV. 15 NAVD 1988)

ENTIRE LOT TO BE RE-GRADED, LOAMED & SEEDED OR LANDSCAPED.

COMMONWEALTH OF MASSACHUSETTS
ROBERT C. CRAWFORD
28431

BUILDING LOCATION PLAN
#9 OTIS ROAD
SCITUATE, MASS.
ASSESS. PLOT 46-13-3

SCALE : 1" = 10'	DATE : APRIL 14, 2020
ENGINEER : ENVIRONMENTAL ENGINEERING TECHNOLOGIES INC. 465 FURNACE STREET MARSHFIELD, MA. 02050 (781)837-3152	OWNER : FORGE AHEAD, LLC 34 ANDREWS AVENUE MARSHFIELD, MA. 02050