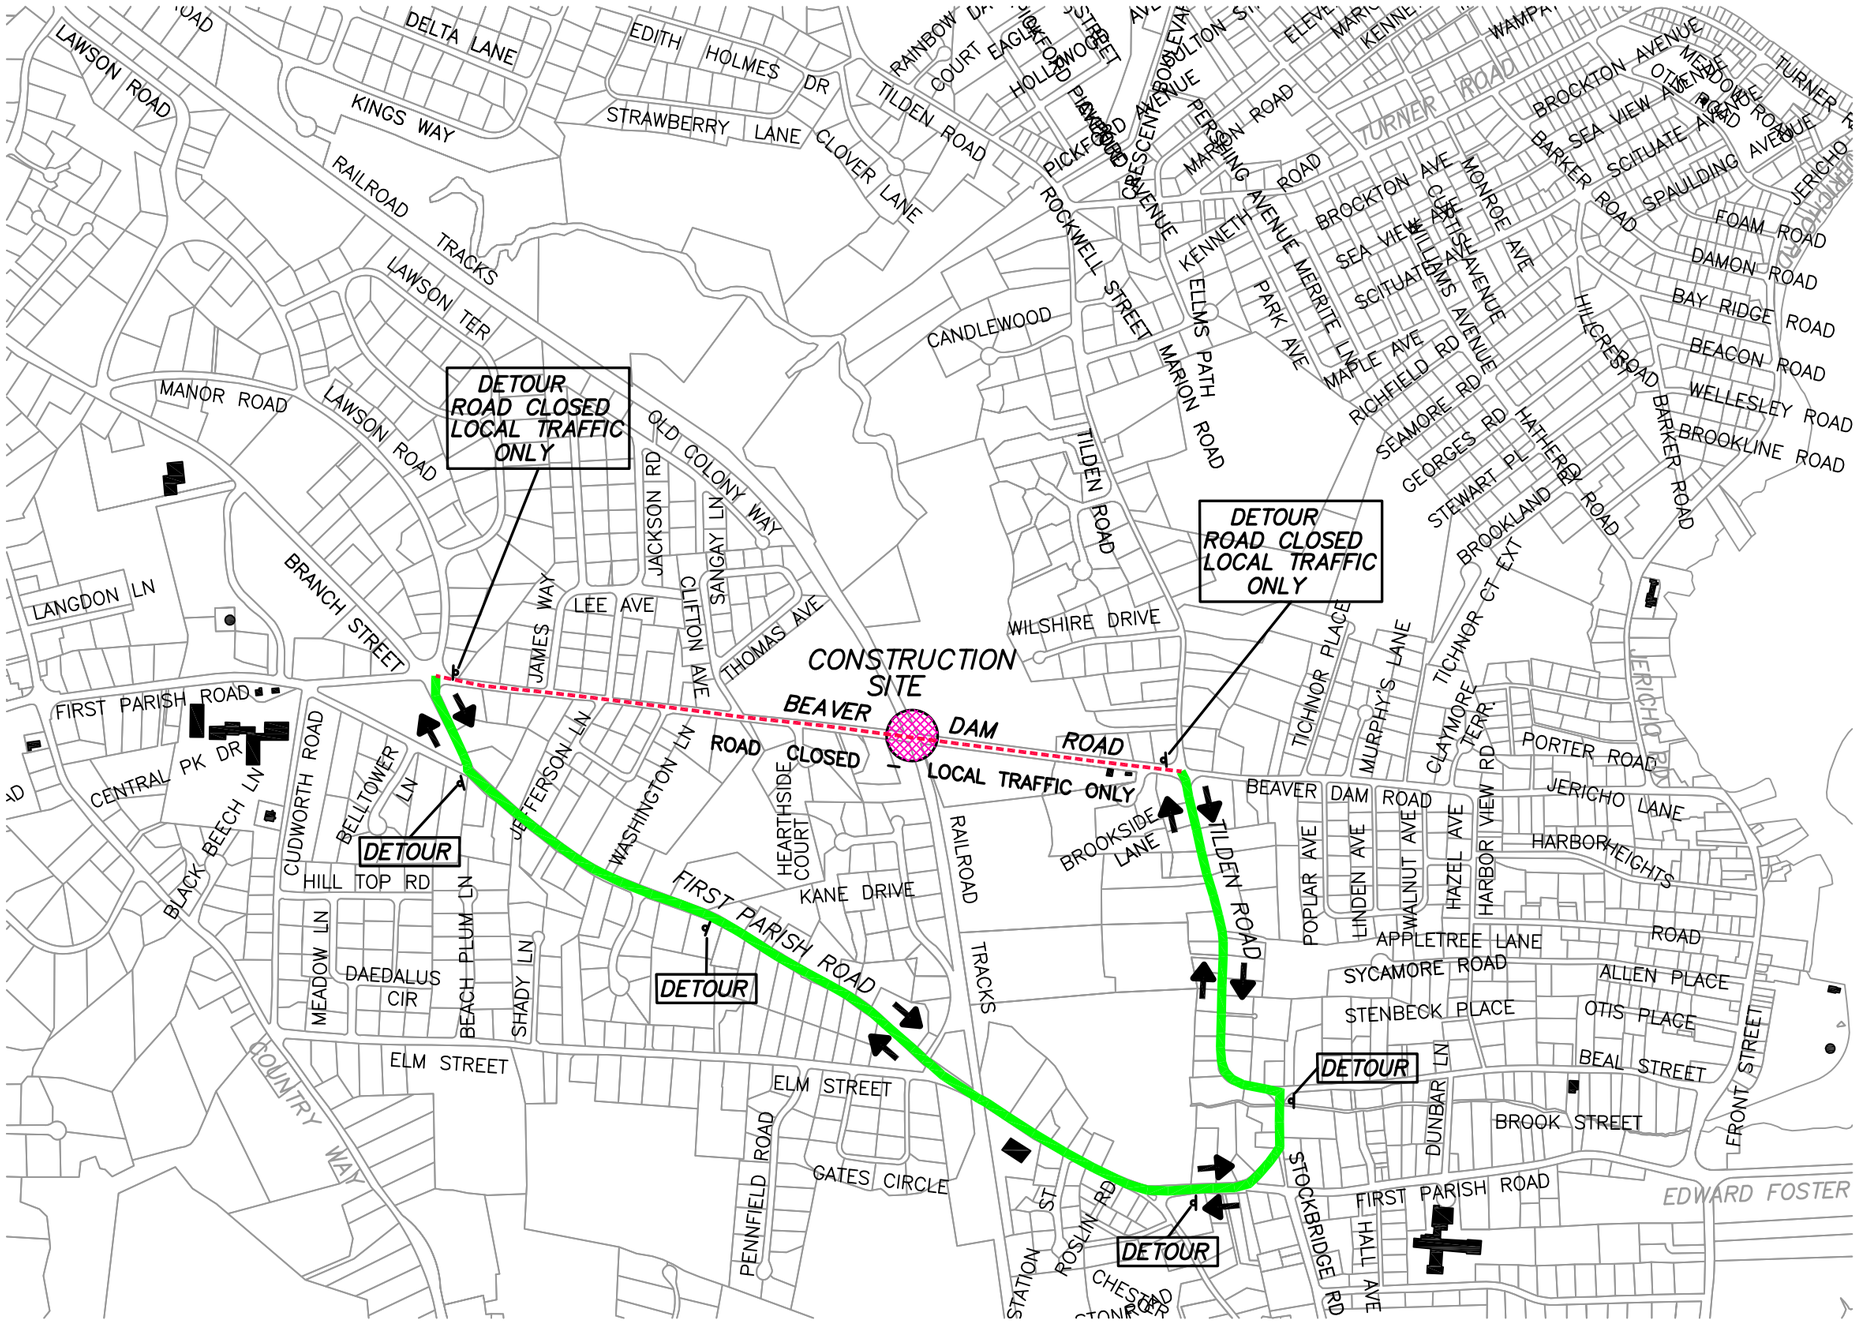

DETOUR PLAN
BEAVER DAM ROAD

SCALE: 1"=800' OCTOBER 2014

TOWN OF SCITUATE

DEPARTMENT OF PUBLIC WORKS

ENGINEERING DIVISION

600 CHIEF JUSTICE CUSHING HIGHWAY
SCITUATE, MA 02066 781-545-8732