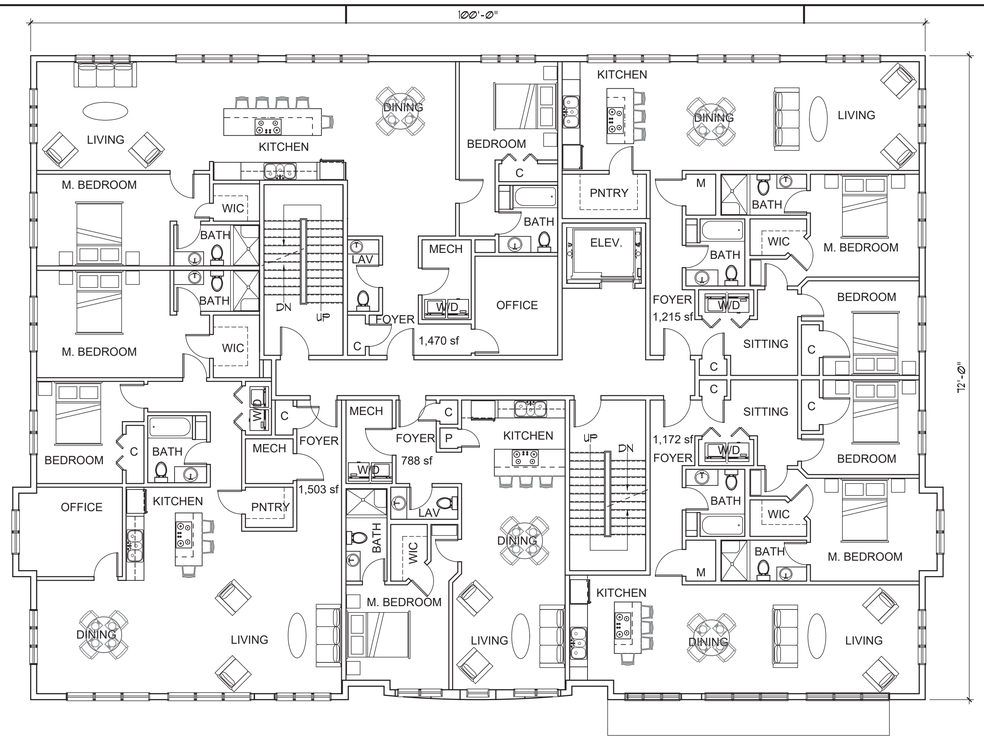

FOURTH FLOOR PLAN

SCALE: 1/8" = 1'-0"

4 A100

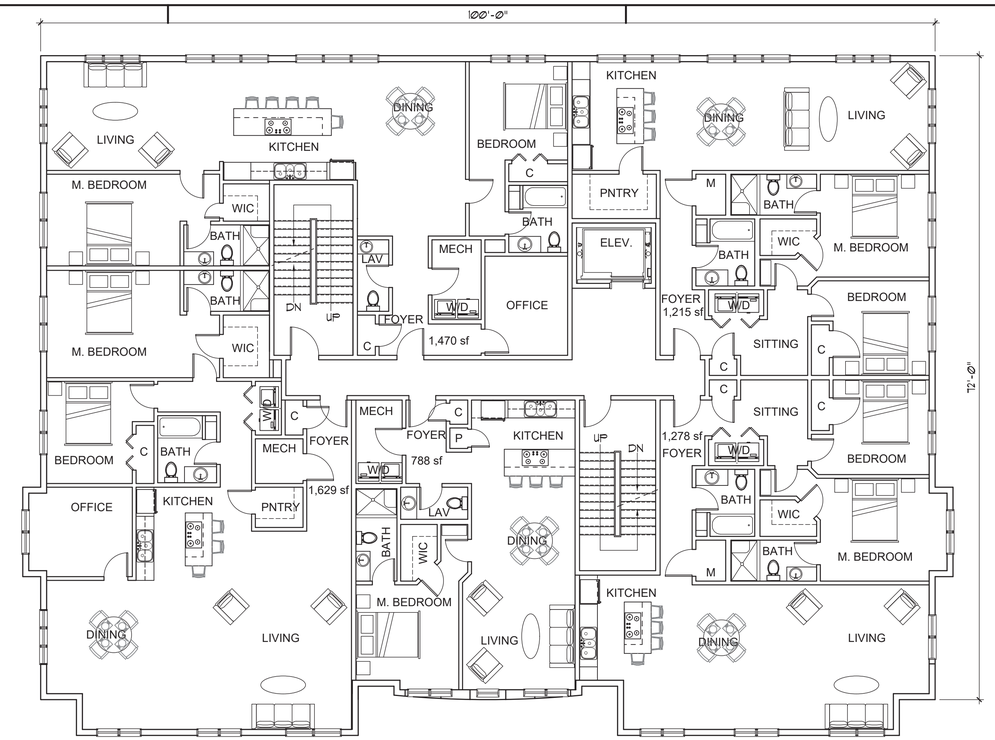

SECOND FLOOR PLAN

SCALE: 1/8" = 1'-0"

2 A100

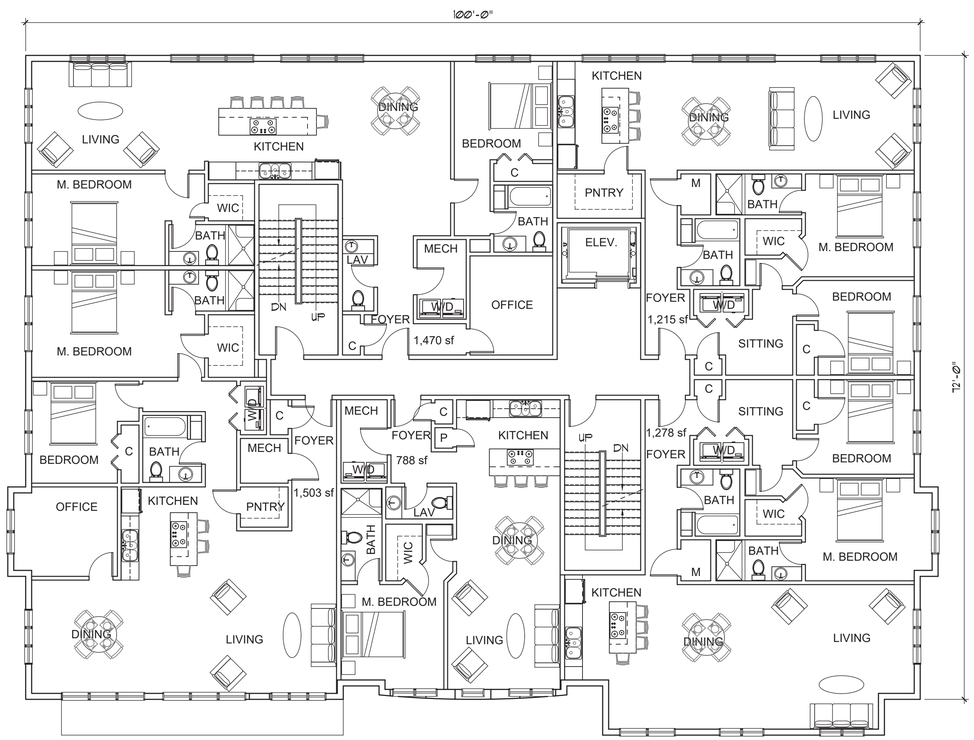

THIRD FLOOR PLAN

SCALE: 1/8" = 1'-0"

3 A100

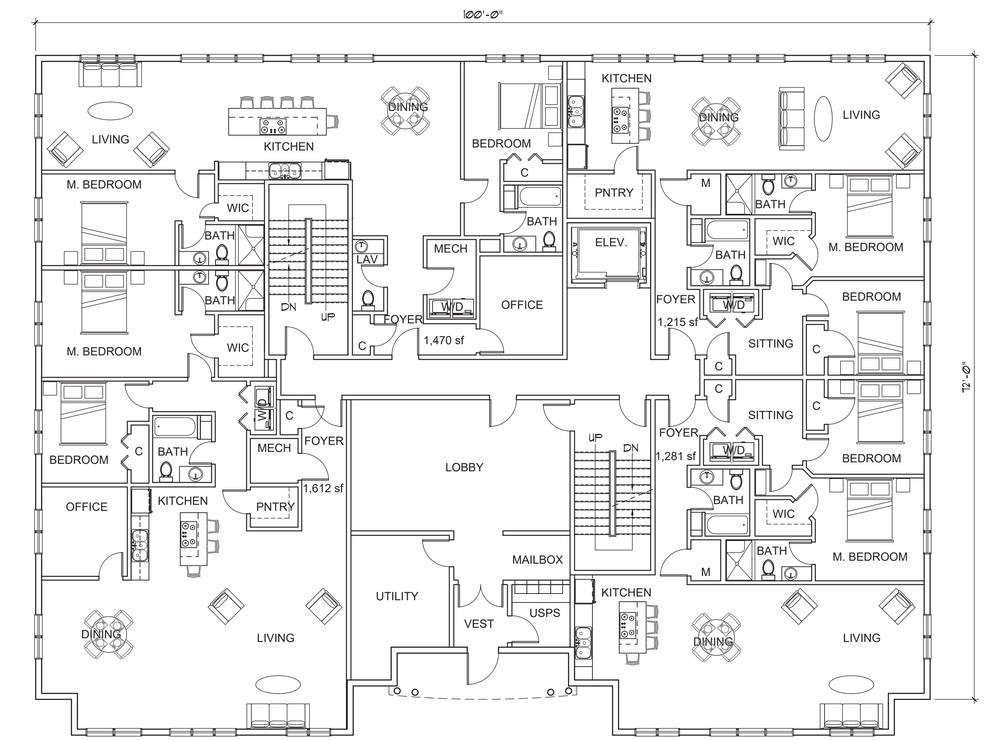

FIRST FLOOR PLAN

SCALE: 1/8" = 1'-0"

1 A100

PHILIPPE THIBAULT ARCHITECT, LLC
philippethibault@architectassociates.net
168 LAKEVIEW AVENUE, #25
DRACUT, MA 01826
T. 978.455.3072

REGISTERED ARCHITECT
PHILIPPE THIBAULT
No. 9692
DRACUT
MA
COMMONWEALTH OF MASSACHUSETTS

PTALLC 2020 ©
These drawings are now and do remain the sole property of Philippe Thibault Architect. Use of these plans or any portion thereof without this design in whole or part without express written consent is prohibited and shall result in the fullest extent of prosecution under law.

RESIDENTIAL COMPLEX

7 NEW DRIFTWAY
SCITUATE, MA

prepared for: DRIFT-WAY, LLC

title: FIRST, SECOND, THIRD, & FOURTH FLOOR PLANS

revisions

mk.	date
A	20 MAY 2021

date 15 OCT 2020
scale 1/8" = 1'-0"
job no. 18-37 appd.

sheet no. A100

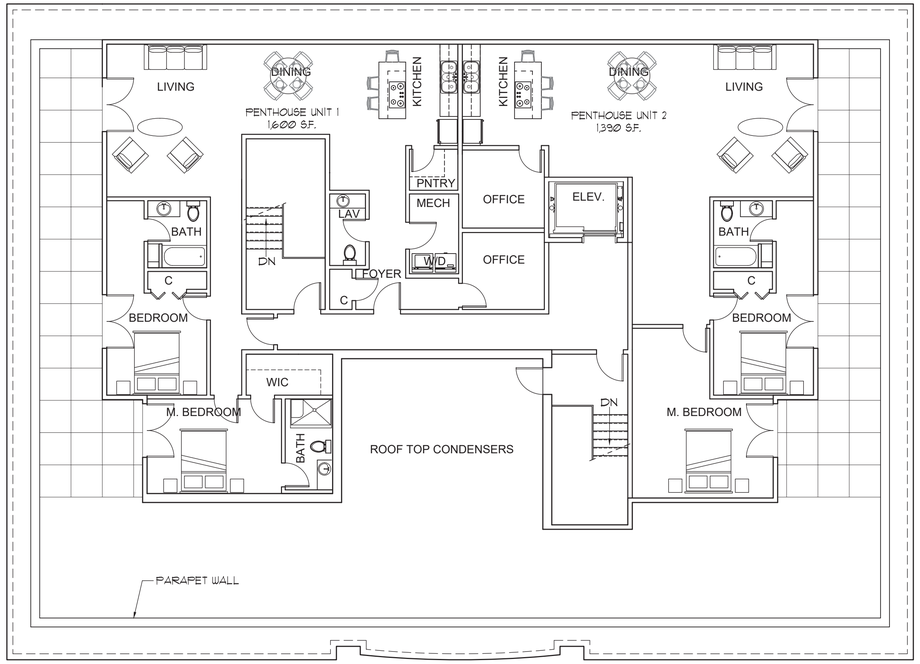

PENTHOUSE FLOOR PLAN

SCALE: 1/8" = 1'-0"

1 A101

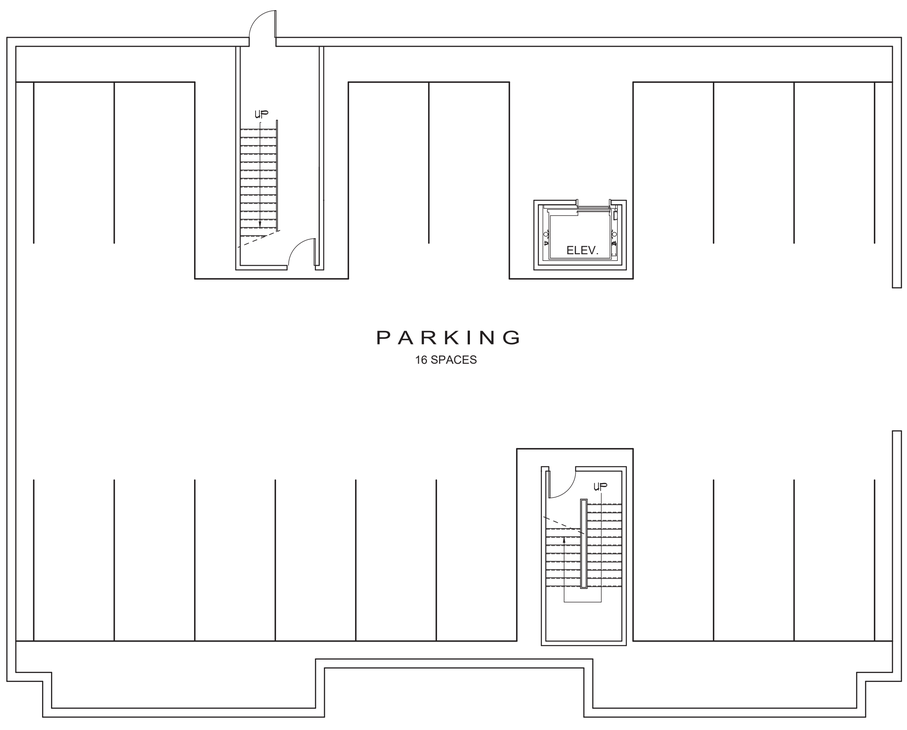

GARAGE LEVEL PLAN

SCALE: 1/8" = 1'-0"

2 A101

PHILIPPE THIBAULT ARCHITECT, LLC
philippethibault@architectassociates.net
168 LAKEVIEW AVENUE, #25
DRACUT, MA 01826
T. 978.455.3072

REGISTERED ARCHITECT
PHILIPPE THIBAULT
No. 9622
DRACUT
MA

PTALLC 2020 ©
These drawings are now and do remain the sole property of Philippe Thibault Architect. Use of these plans or any form of reproduction of this design in whole or part without express written consent is prohibited and shall result in the fullest extent of prosecution under law.

RESIDENTIAL COMPLEX

7 NEW DRIFTWAY
SCITUATE, MA

prepared for: DRIFT-WAY, LLC

title: PENTHOUSE & PARKINGLEVEL FLOOR PLANS

revisions

mk.	date
A	20 MAY 2021

date 15 OCT 2020

scale 1/8" = 1'-0"

job no. 18-37 appd.

sheet no. A101

Proposed Left (West) Elevation

SCALE: 1/8" = 1'-0"

W
A201

Proposed Front (South) Elevation

SCALE: 1/8" = 1'-0"

S
A201

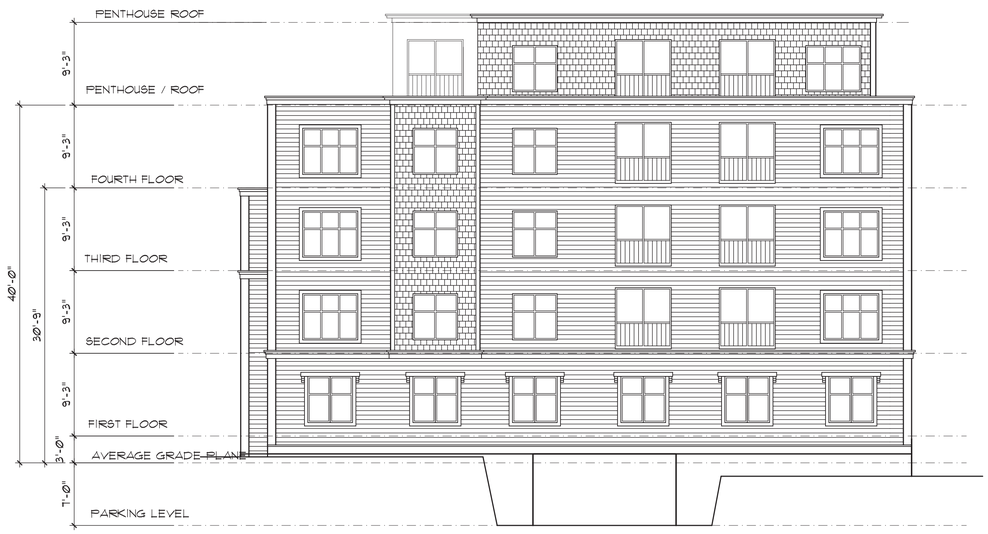

Proposed Right (East) Elevation

SCALE: 1/8" = 1'-0"

E
A201

Proposed Rear (North) Elevation

SCALE: 1/8" = 1'-0"

N
A201

PHILIPPE THIBAULT ARCHITECT, LLC
philippethibault@architectconcast.net
1168 LAKEVIEW AVENUE, #25
DRACUT, MA 01826
T. 978.455.3072

COMMONWEALTH OF MASSACHUSETTS — REGISTERED ARCHITECT — PHILIPPE THIBAULT — No. 0602 — DRACUT MA

PTALLC 2020 ©
These drawings are now and do remain the sole property of Philippe Thibault Architect. Use of these plans or any portion thereof, without this design in whole or part without express written consent is prohibited and shall result in the fullest extent of prosecution under law.

RESIDENTIAL COMPLEX

7 NEW DRIFTWAY
SCITUATE, MA

prepared for: DRIFT-WAY, LLC

title: ELEVATIONS

revisions

mk.	date
B	20 MAY 2021
A	11 JAN 2021

date 15 OCT 2020
scale 1/8" = 1'-0"
job no. 18-37 appd.

sheet no. A201