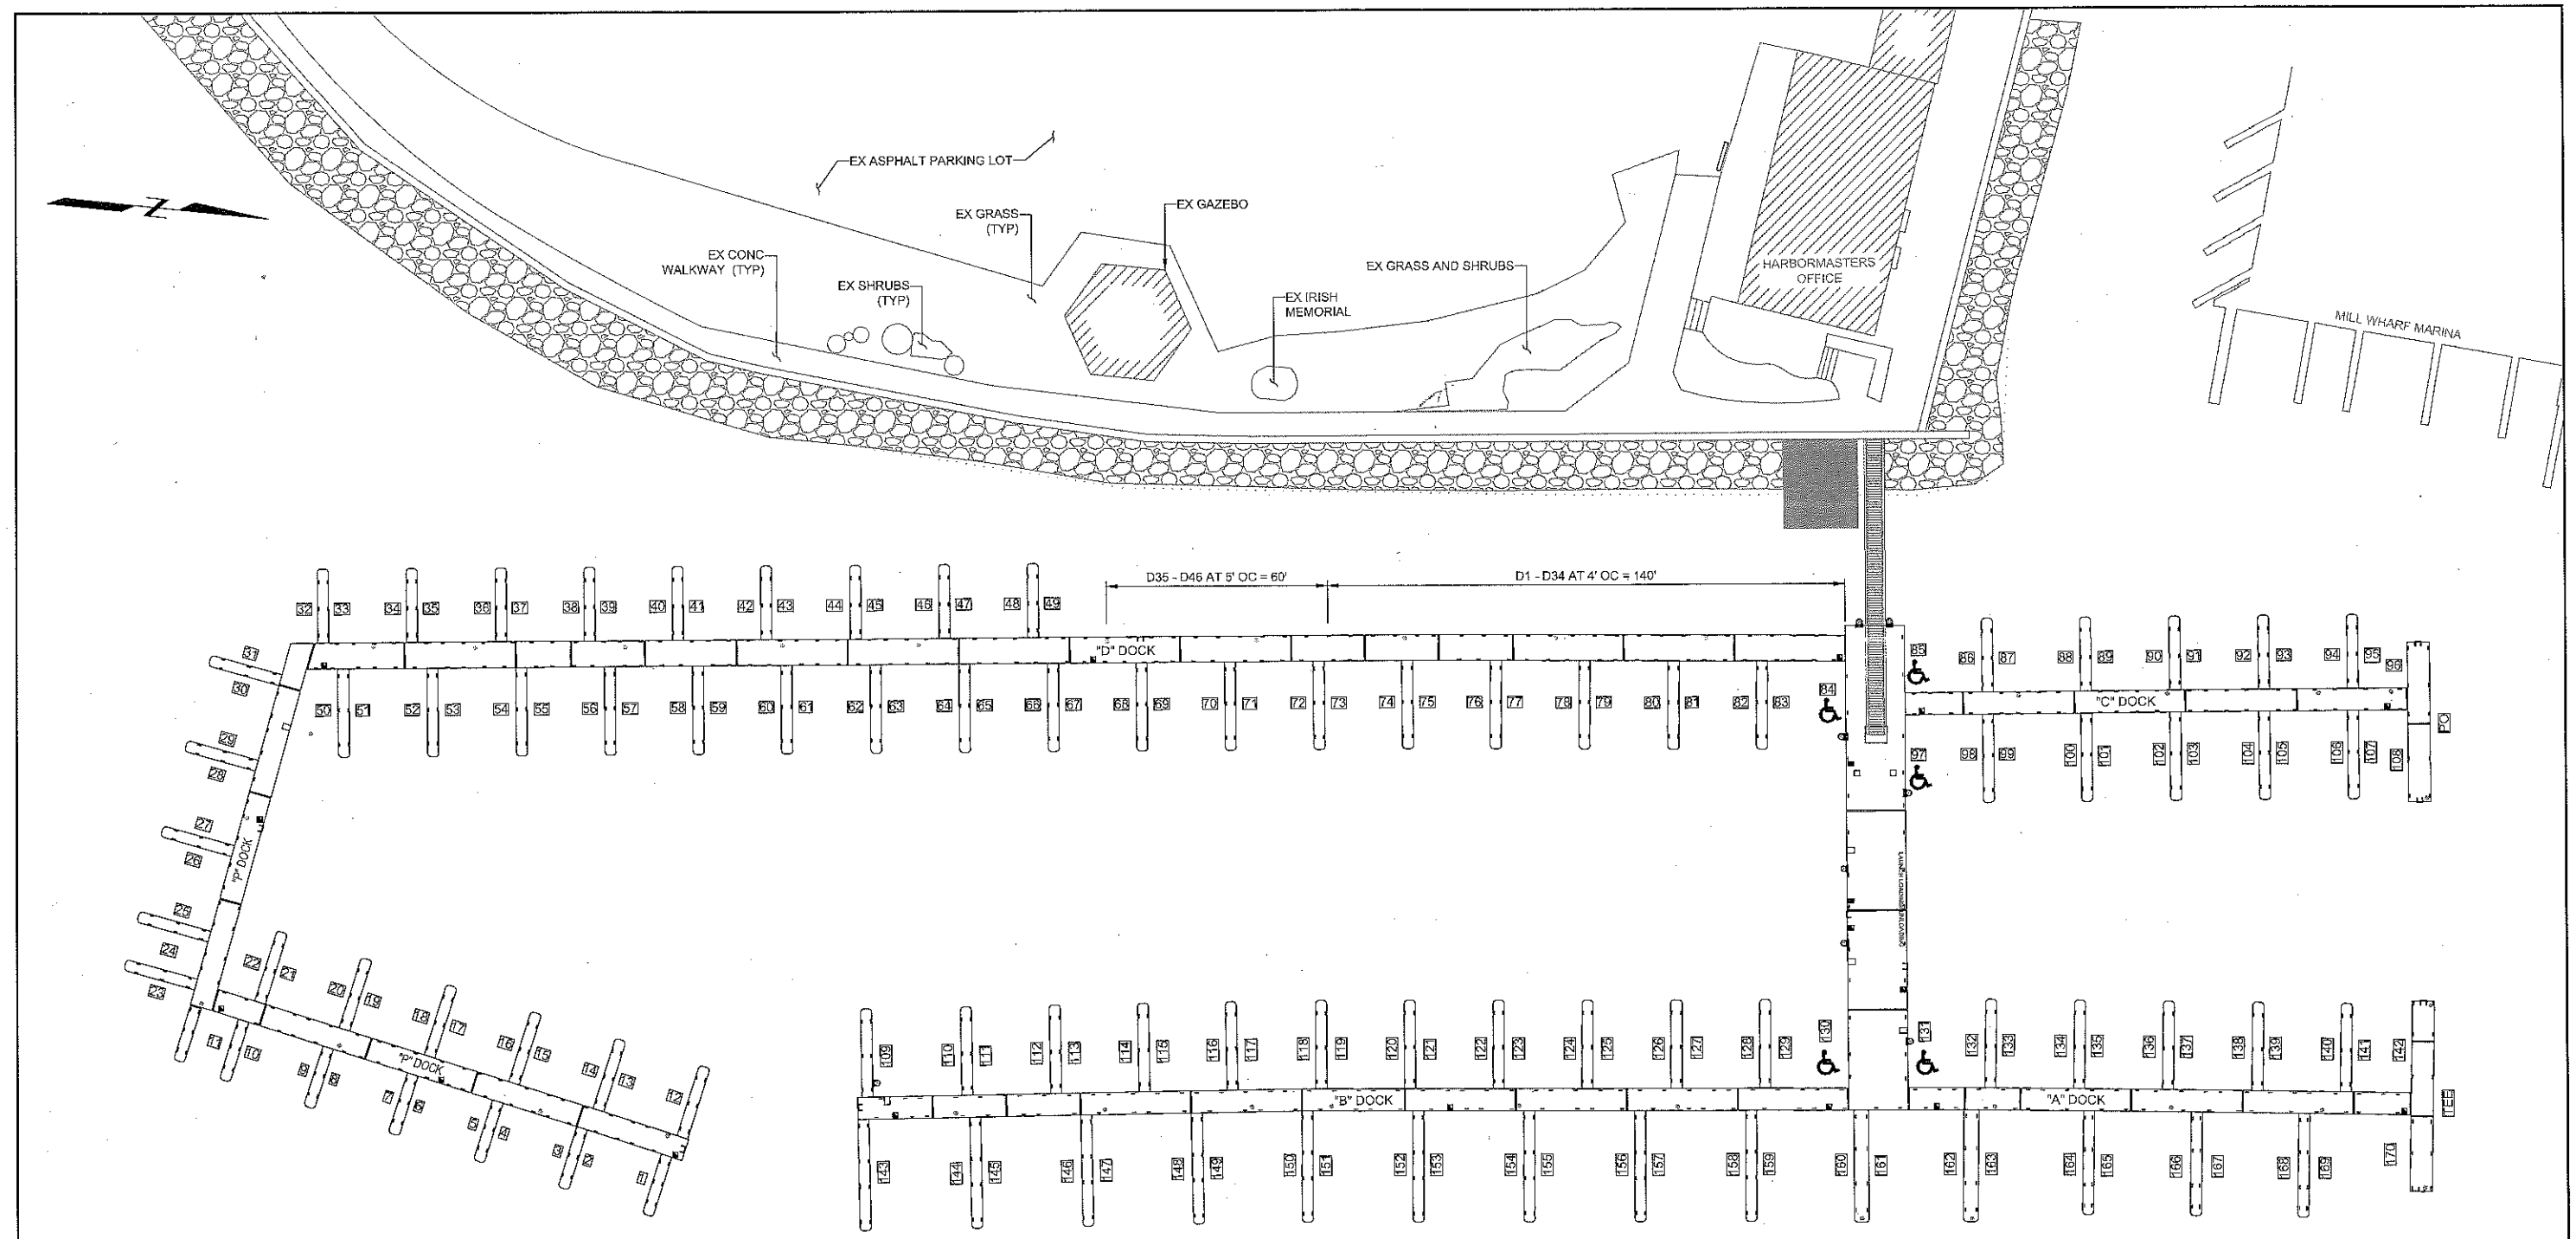

0 20 40
SCALE, FEET

A PLAN
PROPOSED CONDITIONS
SCALE: 1"=20'

FOR BIDDING - NOT FOR CONSTRUCTION

Attention:
0 1"
If this scale bar does not measure 1" then drawing is not original scale.

NO.	DATE	ISSUE/REVISION	APP
0	8/19/2022	BID SET	RJT

Designed: DJC
Checked: DJC
Drawn: JSF / WHG
Submitted By:
P.E. Number: MA 40230

GEI Consultants

Town of Scituate
100 Cole Parkway
Scituate, MA 02066

GEI Project 2201436

COLE PARKWAY MARINA FLOAT REPLACEMENT - SCITUATE, MA

SLIP NUMBERING LAYOUT

DWG. NO.

SHEET NO.
C-103A

\\geiconsults\ B:\Working\SCITUATE MA, TOWN OF\2201436 Cole Parkway Marina Float Replacement\00_CAD\Design\Working\C-103A SLIP NUMBERING PLAN.dwg - 1/3/2023