GENERAL NOTES

1. DEED REFERENCE: PLYMOUTH COUNTY BOOK 32917, PAGE 2.
2. WETLAND RESOURCE AREAS WERE DELINEATED BY JOHN ZIMMER, PWS ON 2/18/21.
3. PROPERTY LINE DATA WAS OBTAINED FROM RECORD PLAN (LAND COURT PLAN 87C) ON RECORD AT THE MASSACHUSETTS LAND REGISTRATION OFFICE, LAND COURT.
4. LOCUS LIES IN FEMA FLOOD ZONE "X" AS SHOWN ON FEMA COMMUNITY PANEL 25023C 01107K DATED NOV. 4, 2016. ZONE X IS NOT A SPECIAL FLOOD HAZARD AREA.
5. THERE ARE NO KNOWN EASEMENTS AS SHOWN ON THE SUBJECT PROPERTY.

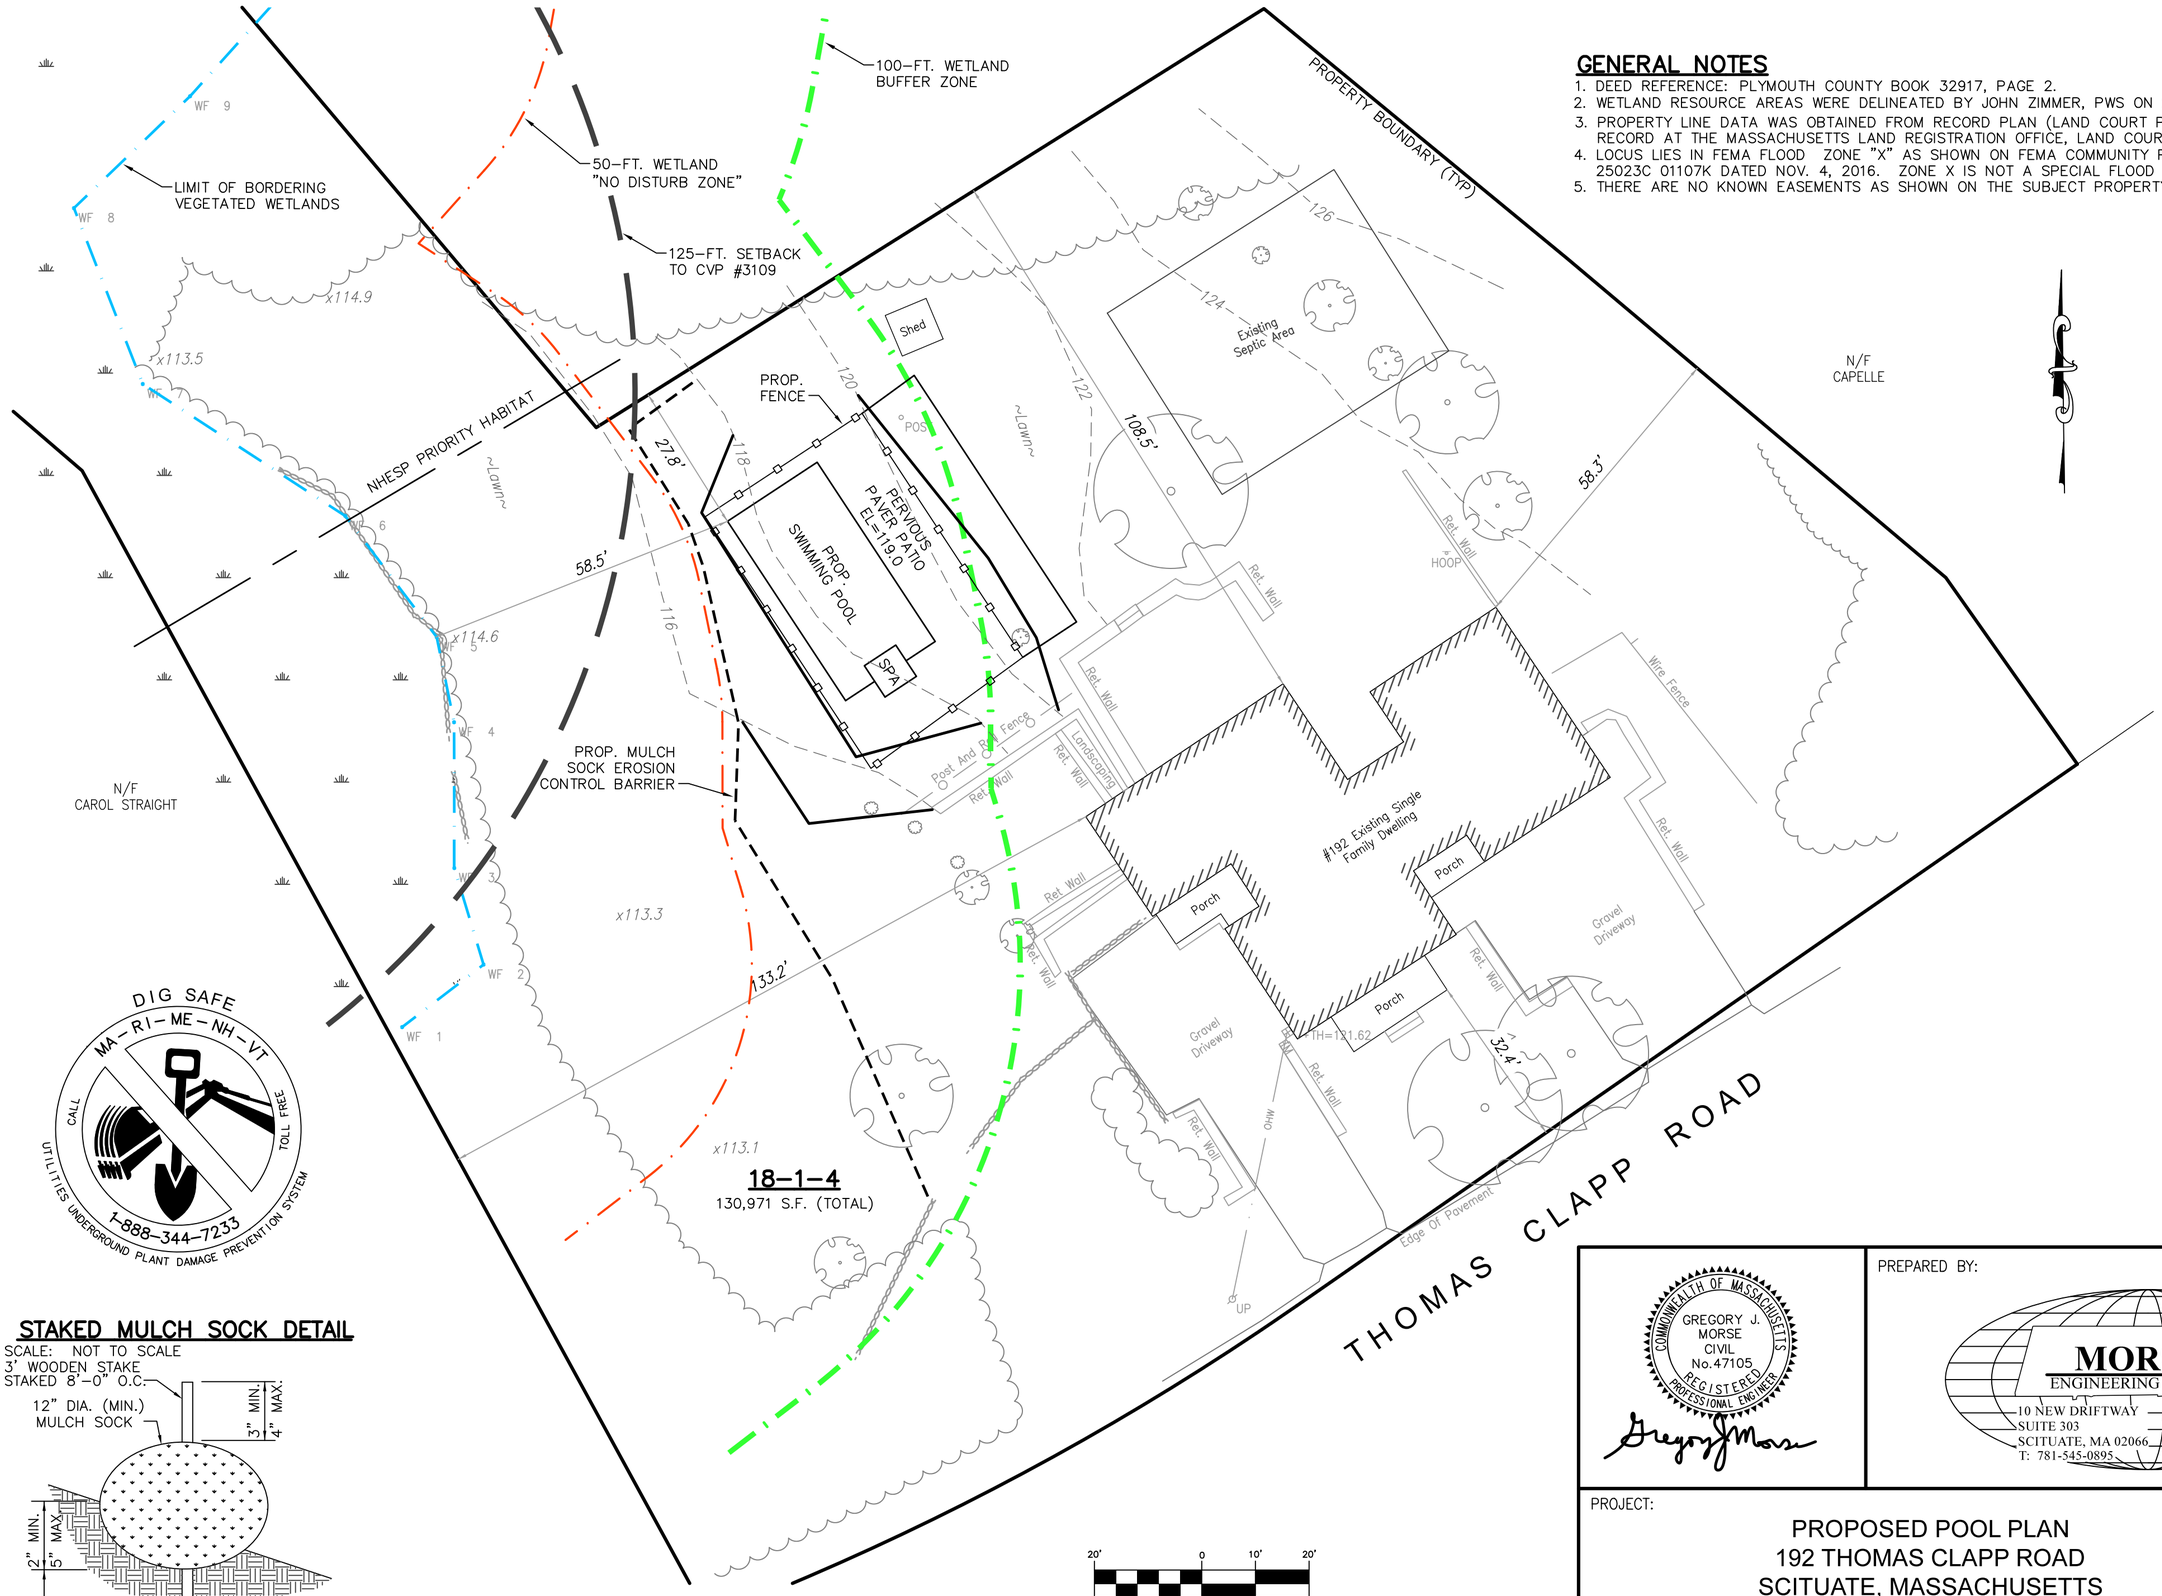

SCALE: 1" = 20'

DIG SAFE
MA-RI-ME-NH-VT
CALL TOLL FREE
1-888-344-7233
UTILITIES UNDERGROUND PLANT DAMAGE PREVENTION SYSTEM

STAKED MULCH SOCK DETAIL

SCALE: NOT TO SCALE
3' WOODEN STAKE
STAKED 8'-0" O.C.

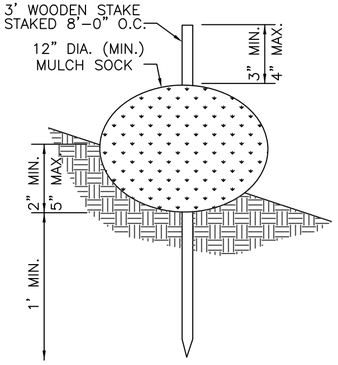

COMMONWEALTH OF MASSACHUSETTS
GREGORY J. MORSE
CIVIL
No. 47105
REGISTERED PROFESSIONAL ENGINEER

PREPARED BY:
MORSE ENGINEERING CO., INC.
10 NEW DRIFTWAY
SUITE 303
SCITUATE, MA 02066
T: 781-545-0895
42.12N
70.44W

PROJECT:
PROPOSED POOL PLAN
192 THOMAS CLAPP ROAD
SCITUATE, MASSACHUSETTS

APPLICANT:
DAVID ANDERSON
192 THOMAS CLAPP ROAD
SCITUATE, MA 02066

PLAN TITLE:
PLAN TO ACCOMPANY NOTICE OF INTENT

DESIGN: GJM
CHECK: GJM
JOB NO: 21-134
DATE: 4/14/21
REV:
SHEET: 1

Y:\DOCUMENTS\00-MORSECO SERVER\00-PROJECT FILES\2021 PROJECTS\21-134\CAD\21-134.DWG